Figure 1

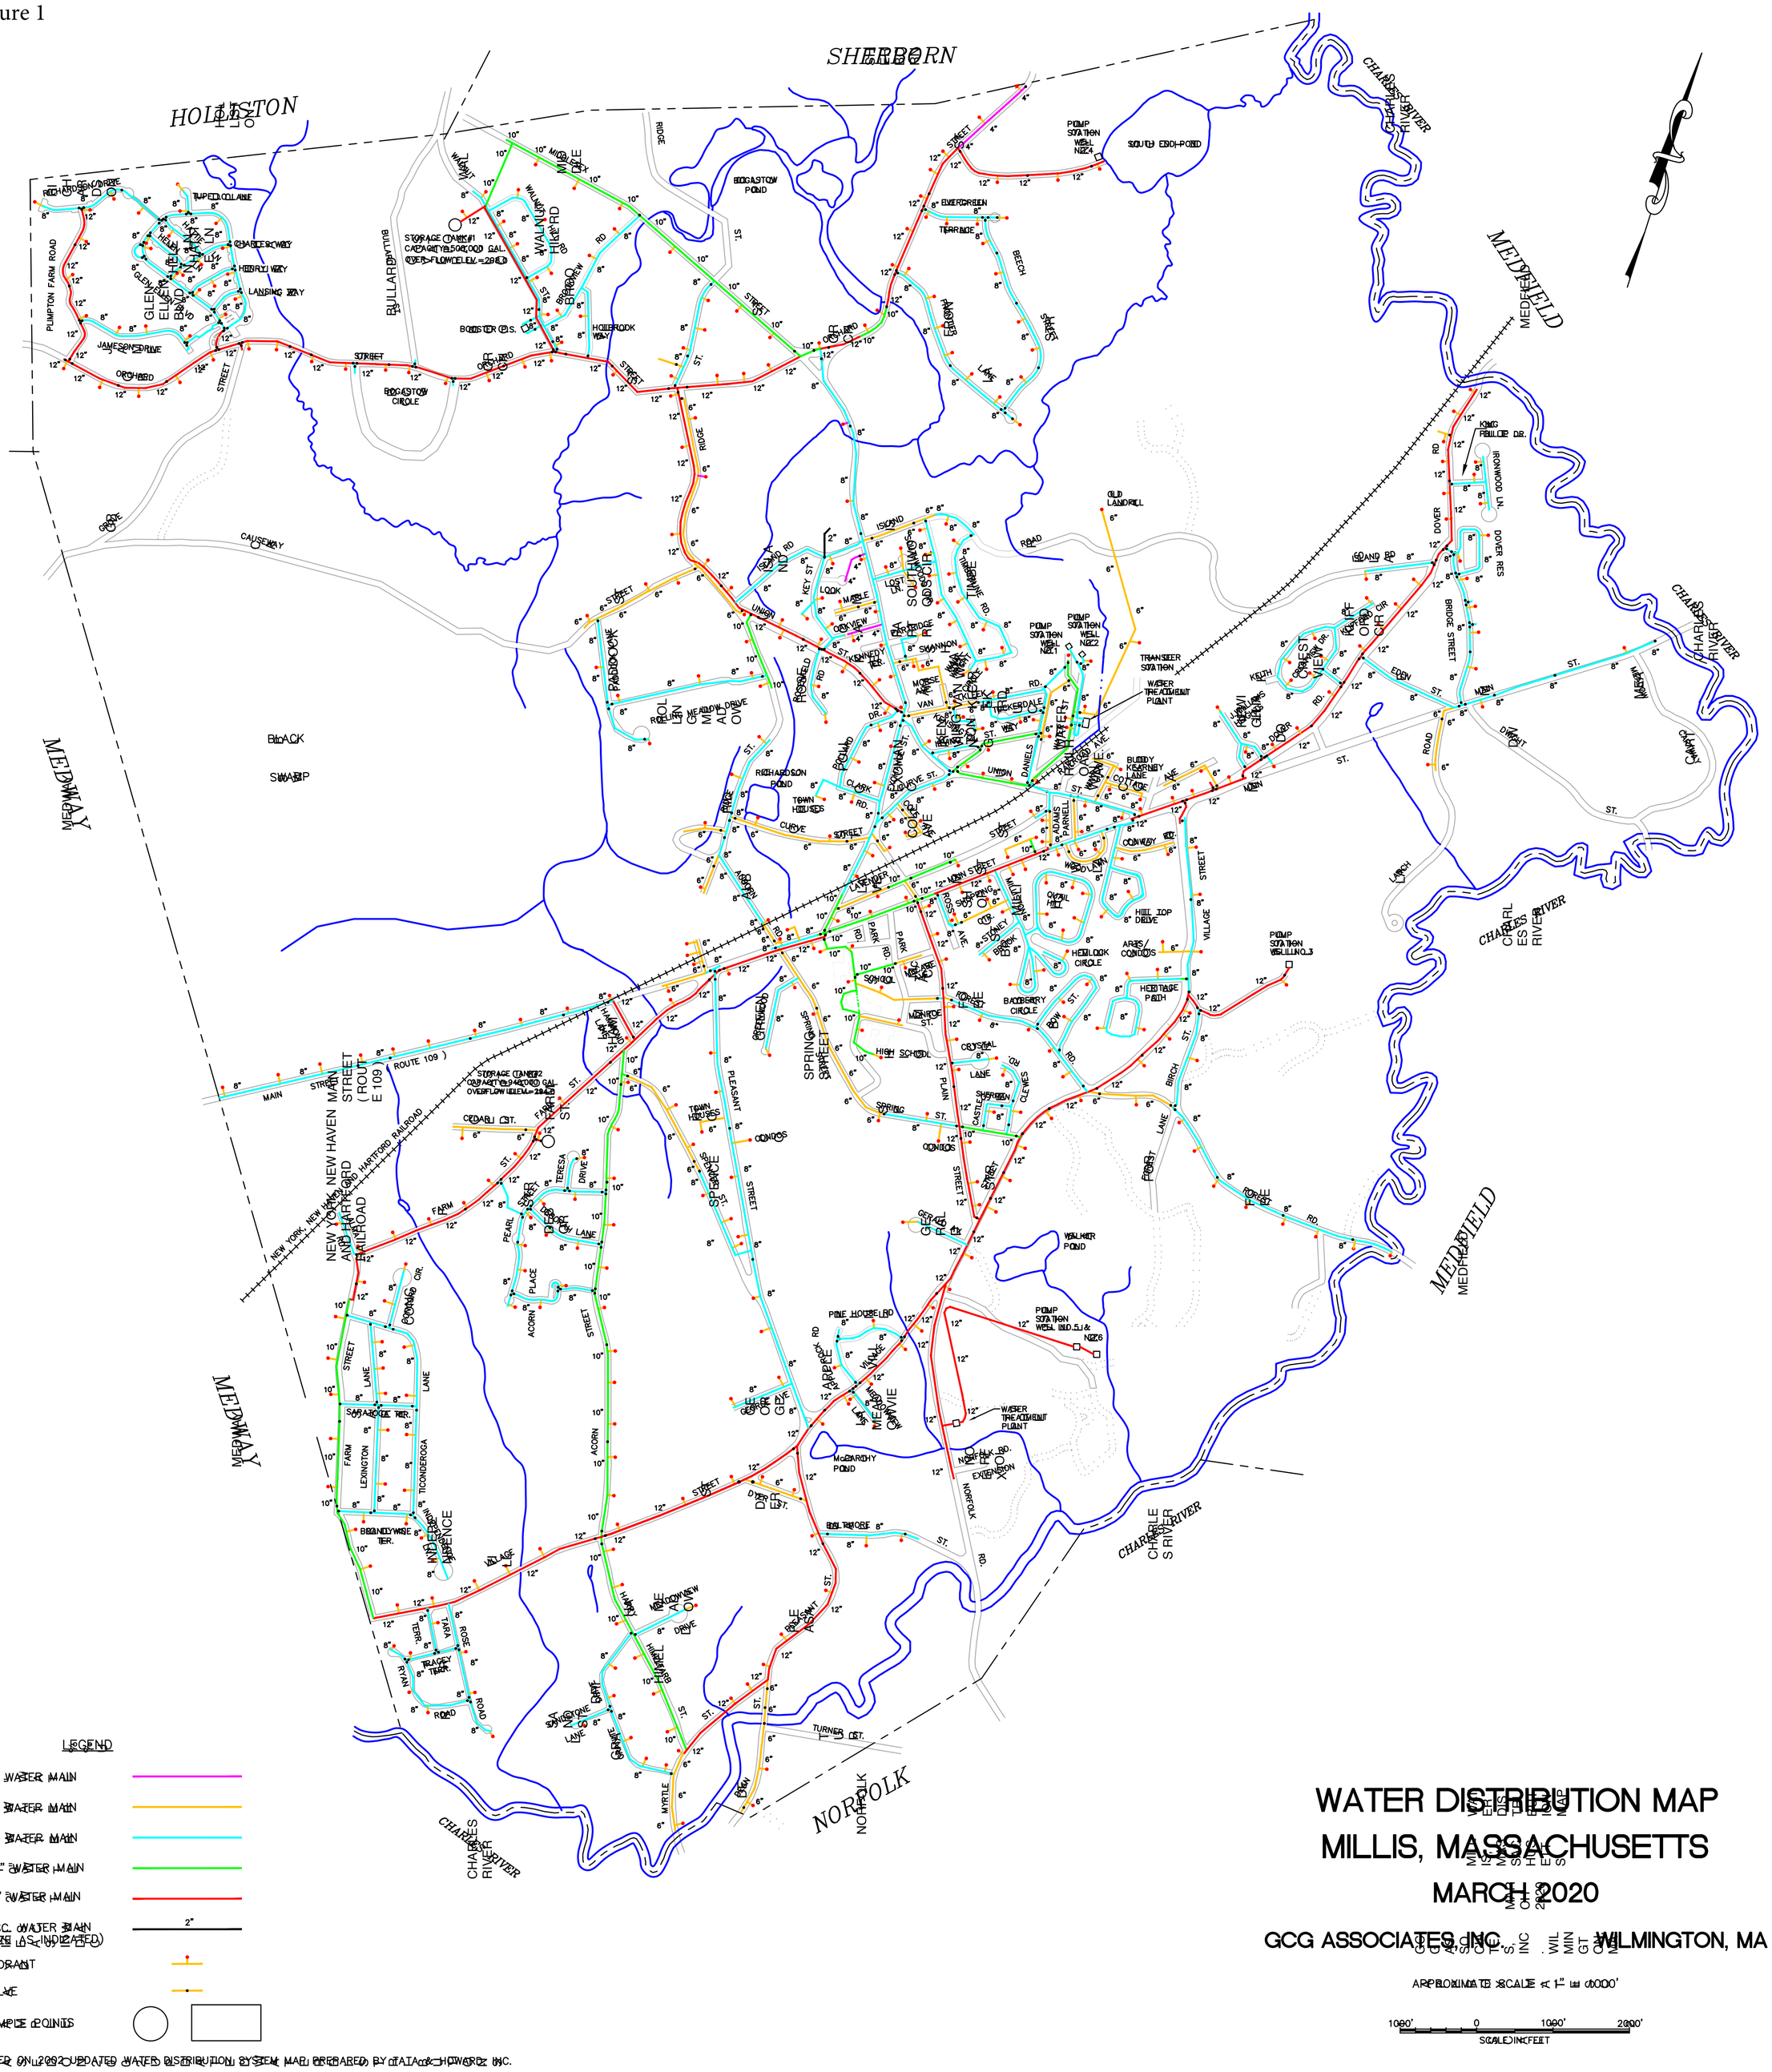

WATER DISTRIBUTION MAP
MILLIS, MASSACHUSETTS
MARCH 2020

GCG ASSOCIATES, INC. WILMINGTON, MA

APPROXIMATE SCALE 1" = 1000'

1000' 0 1000' 2000'

SCALE IN FEET

Figure 2

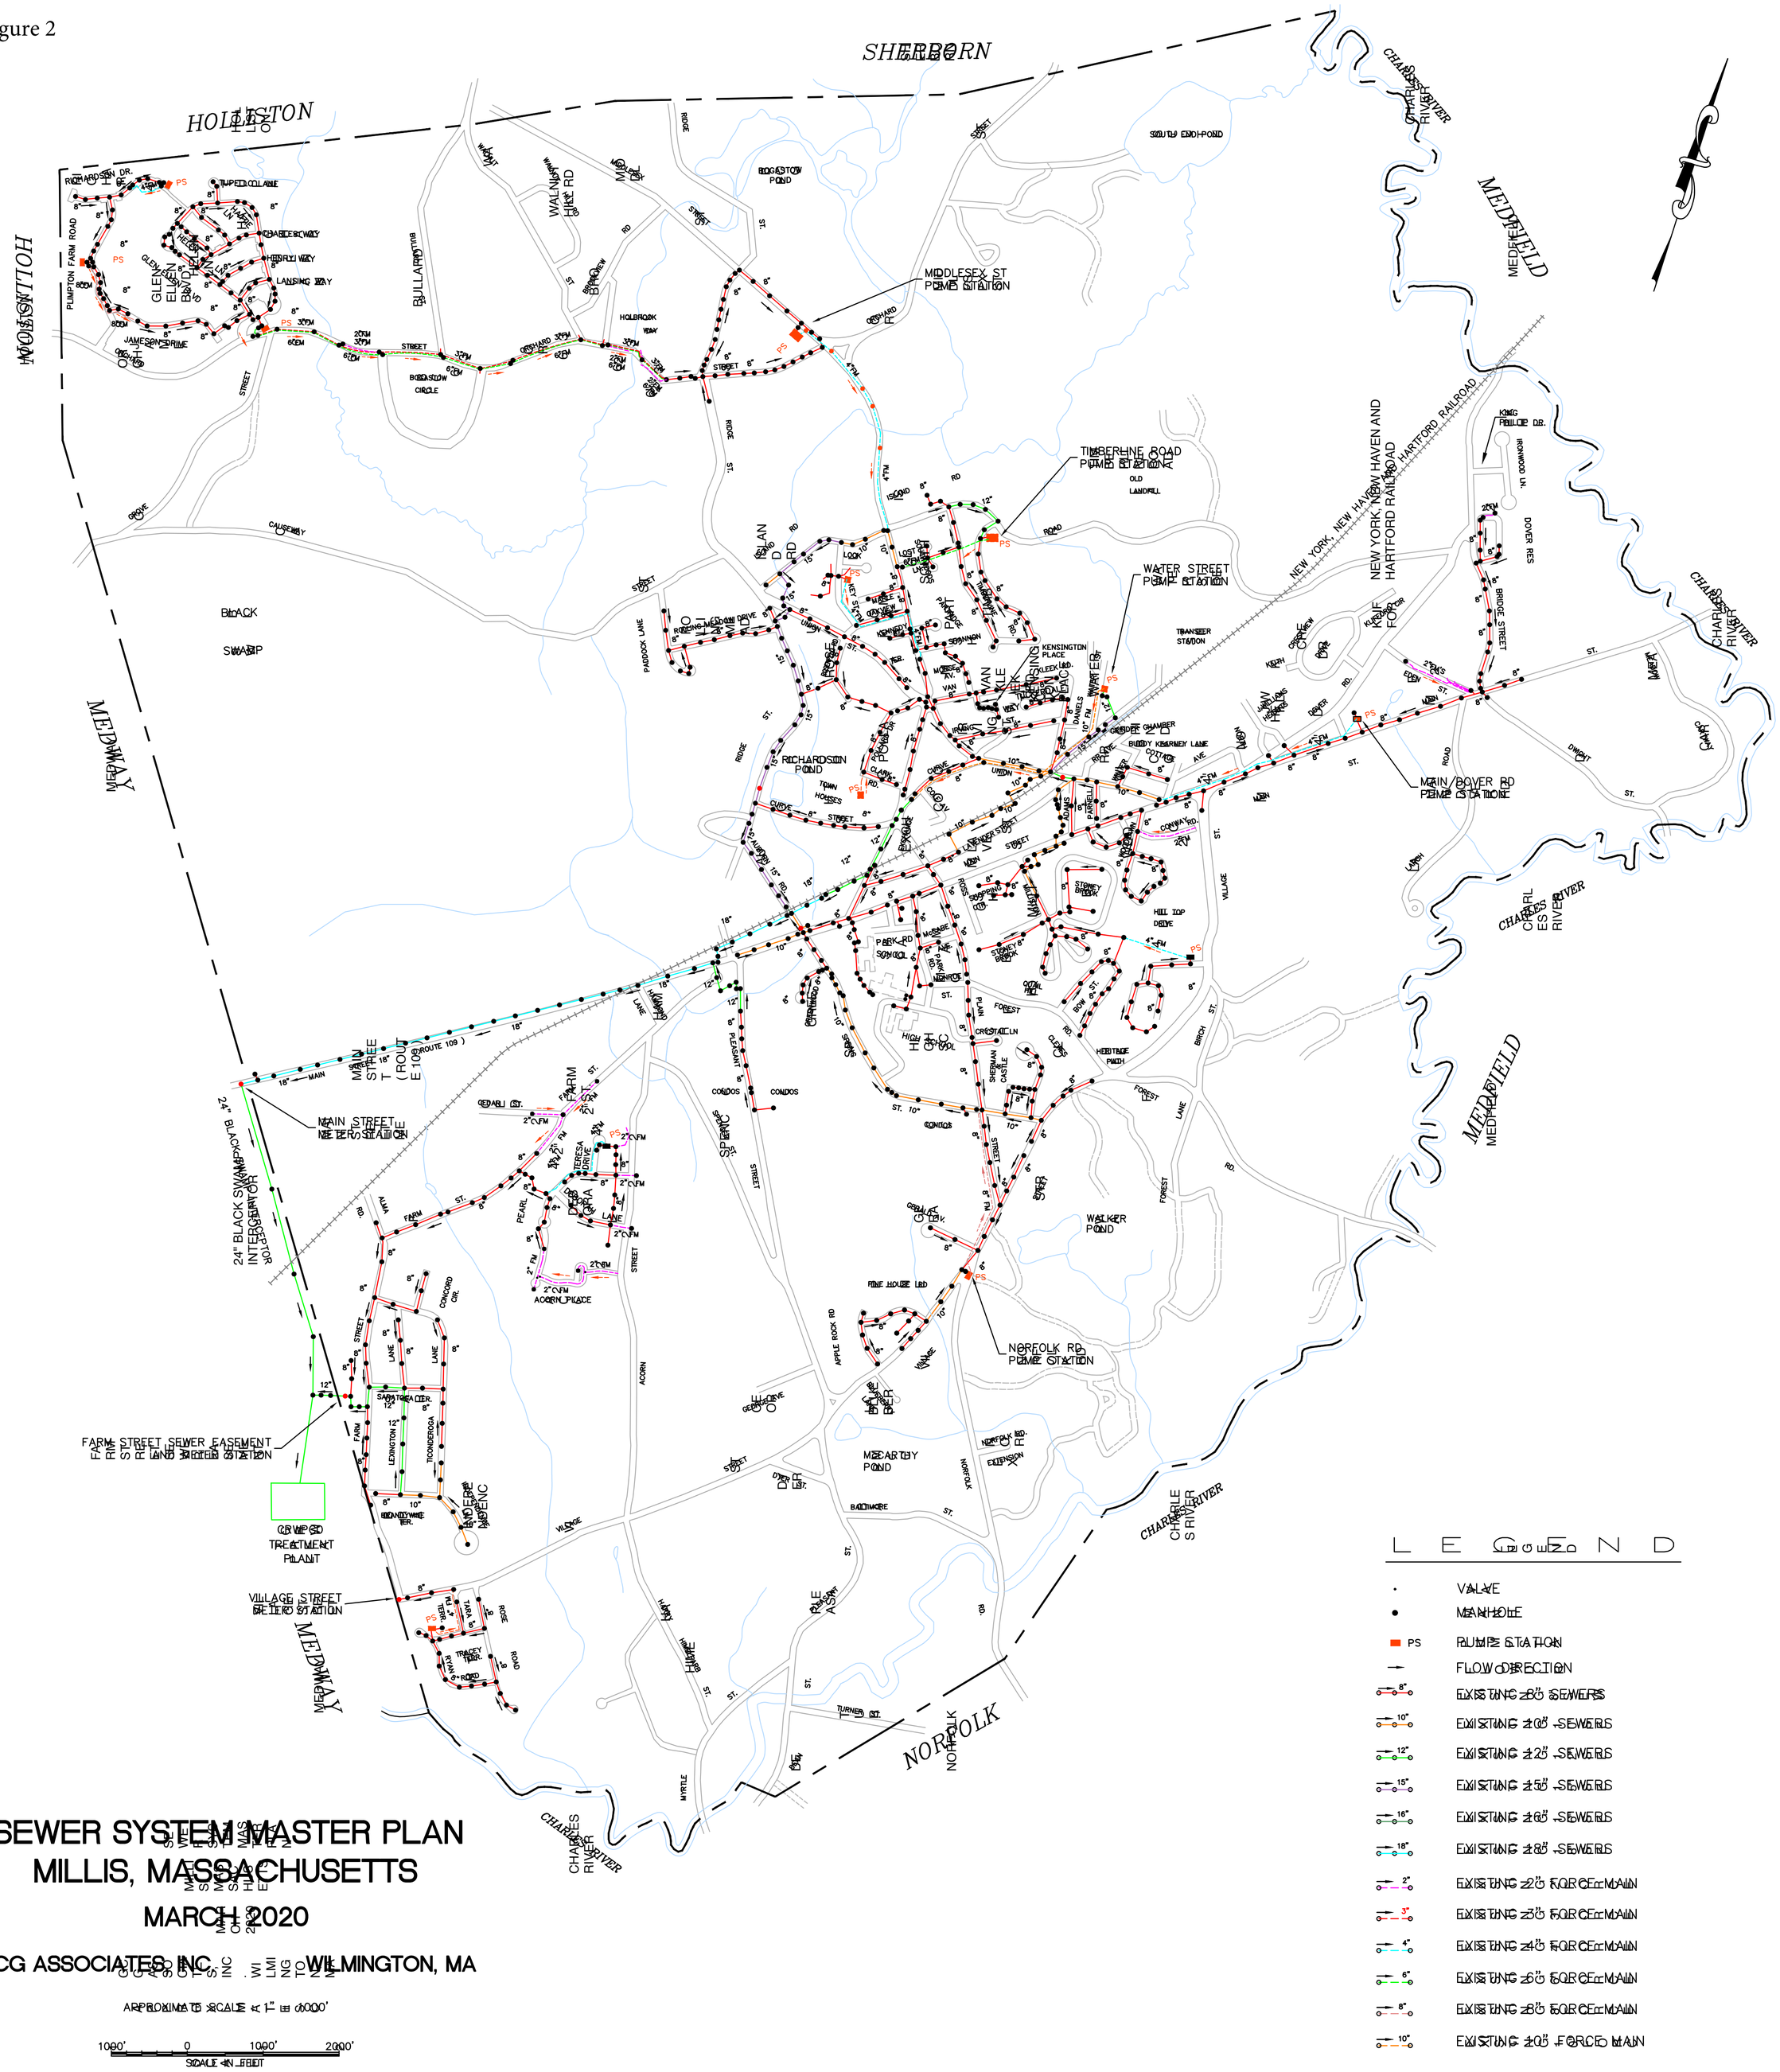

SEWER SYSTEM MASTER PLAN
MILLIS, MASSACHUSETTS
MARCH 2020

GCG ASSOCIATES, INC. WILMINGTON, MA

APPROXIMATE SCALE AT 1" = 6000'

1000' 0 1000' 2000'
SCALE IN FEET

LEGEND

- VALVE
- MANHOLE
- PS PUMP STATION
- FLOW DIRECTION
- 8" EXISTING 8" SEWERS
- 10" EXISTING 10" SEWERS
- 12" EXISTING 12" SEWERS
- 15" EXISTING 15" SEWERS
- 16" EXISTING 16" SEWERS
- 18" EXISTING 18" SEWERS
- 2" EXISTING 2" FORCE MAIN
- 3" EXISTING 3" FORCE MAIN
- 4" EXISTING 4" FORCE MAIN
- 6" EXISTING 6" FORCE MAIN
- 8" EXISTING 8" FORCE MAIN
- 10" EXISTING 10" FORCE MAIN